EVENT NAME

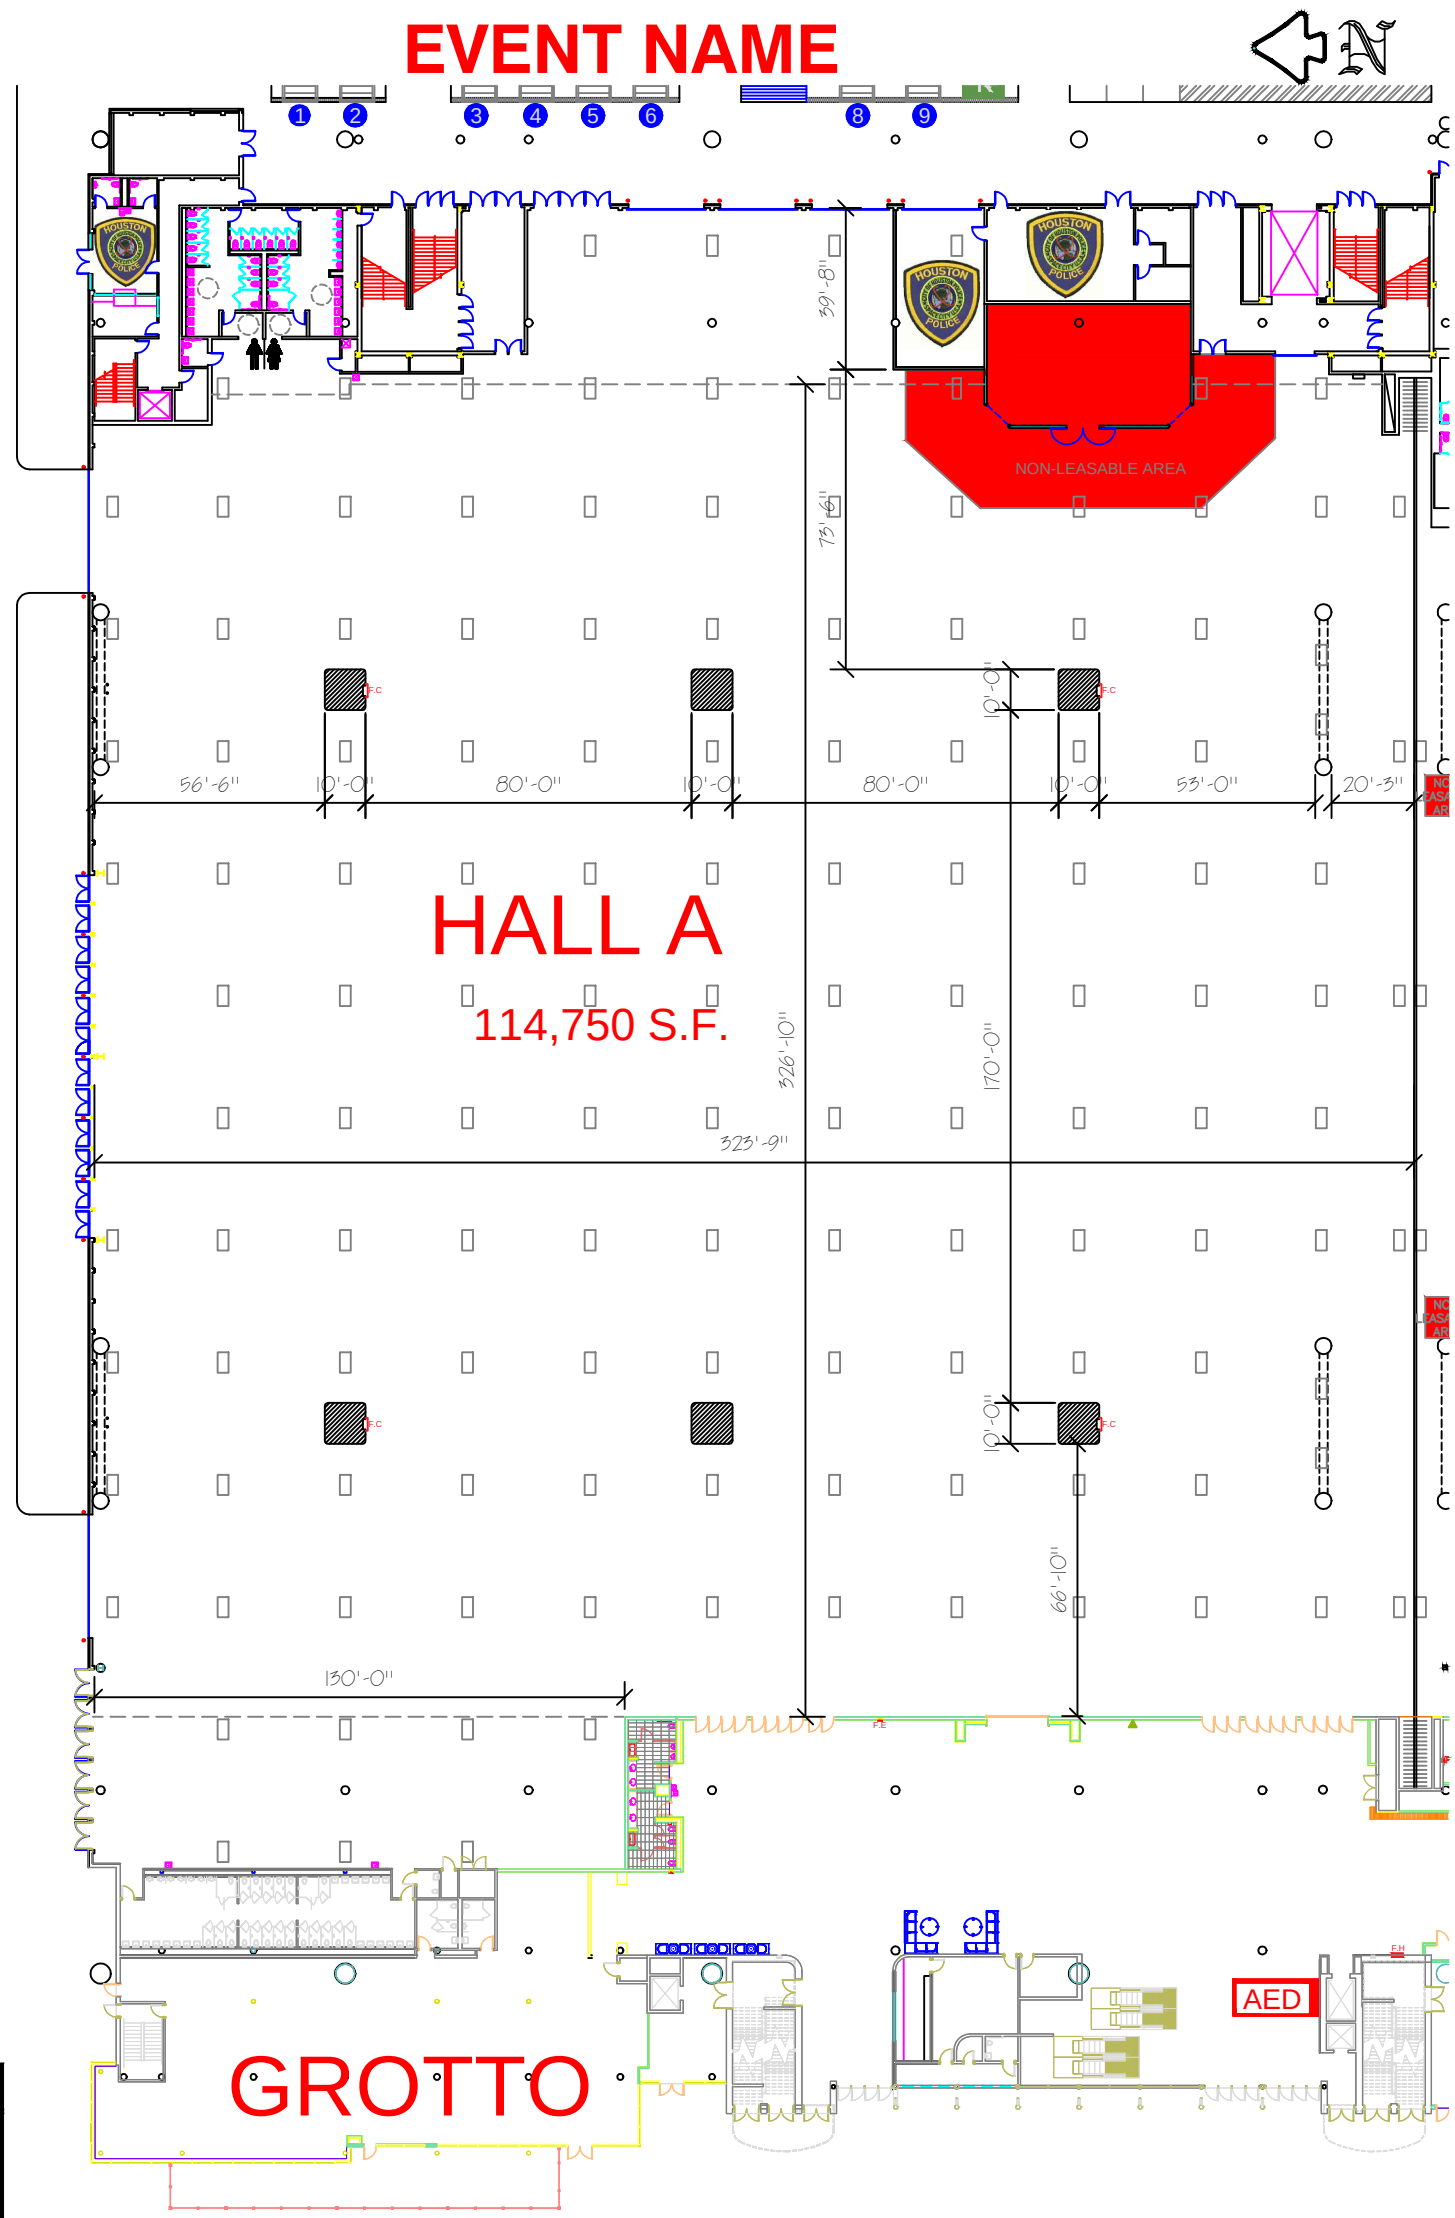

0 10 25 50 100

SCALE (IN FEET)

KEY MAP

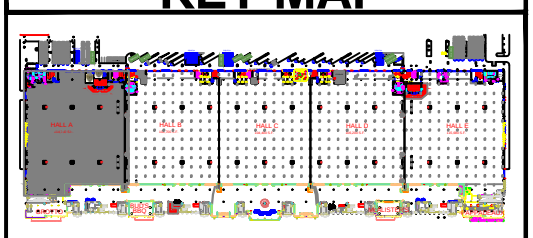

ALL CHANGE REQUESTS TO THIS DRAWING MUST BE SUBMITTED THROUGH THE EVENT MANAGER. THIS DIAGRAM IS SUBJECT TO FIRE MARSHAL APPROVAL.

EVENT MANAGER	EVENT DATE	EVENT ID	ROOM #	PLOT DATE
---	--	--	HALL-A	Mar 21, 2018 3:56 PM